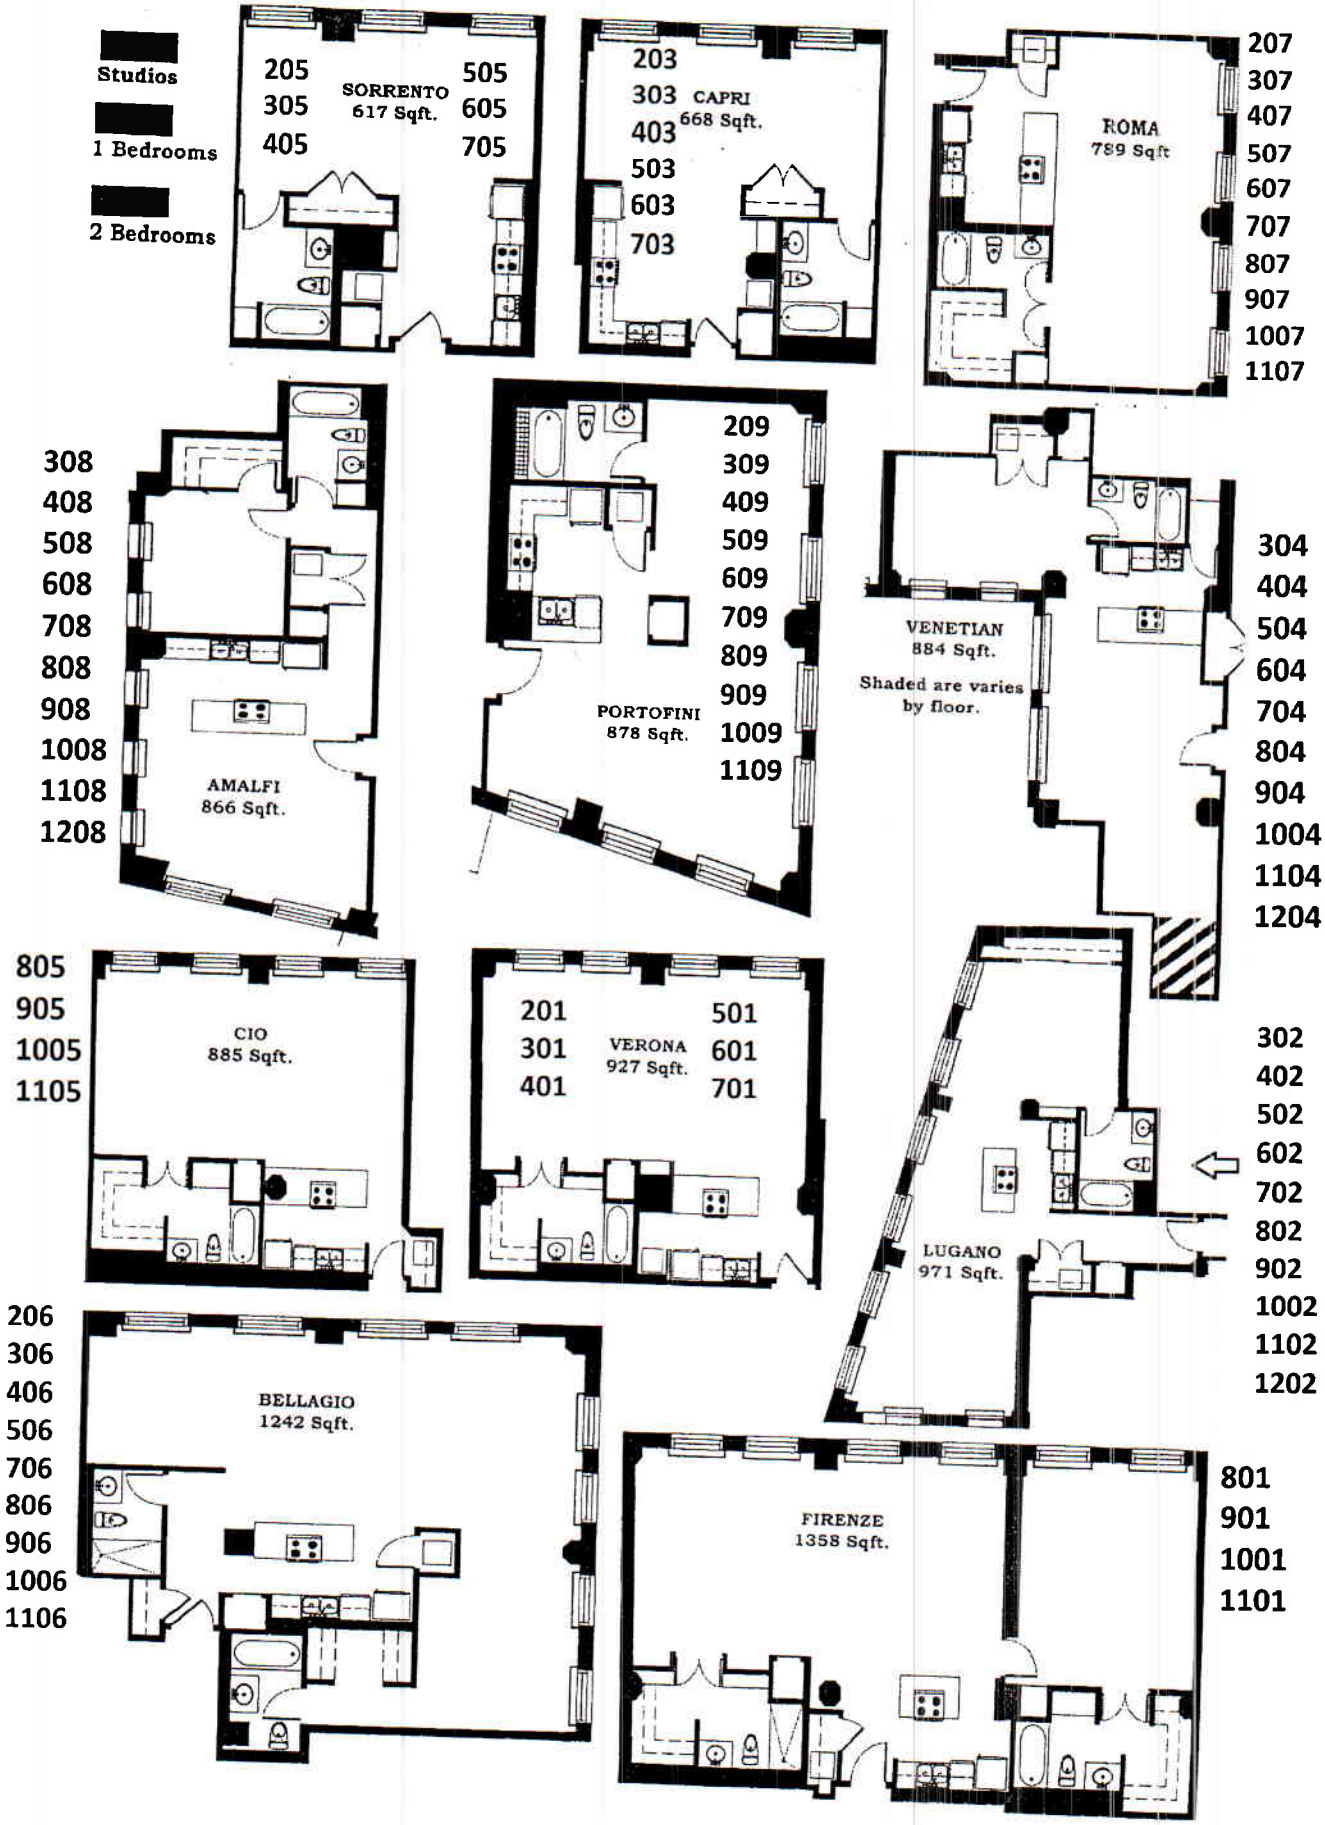NATIONAL CITY TOWERS- FLOOR PLANS